
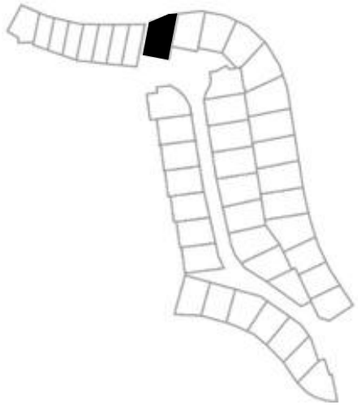


INTERNAL
1. Arch opening
2. Skylights (Optional)
2.1 Skylights (Compulsory)
3. Shelving
4. Ledge
5. Gas Fireplace
6. Heated towel rails


EXTERNAL
7. Bin
8. Gas
9. Washing line
10. Pool Pump
11. Braai
12. Pool (Optional)
13. Planters
14. External shower
15. Garden
16. Overhead structure

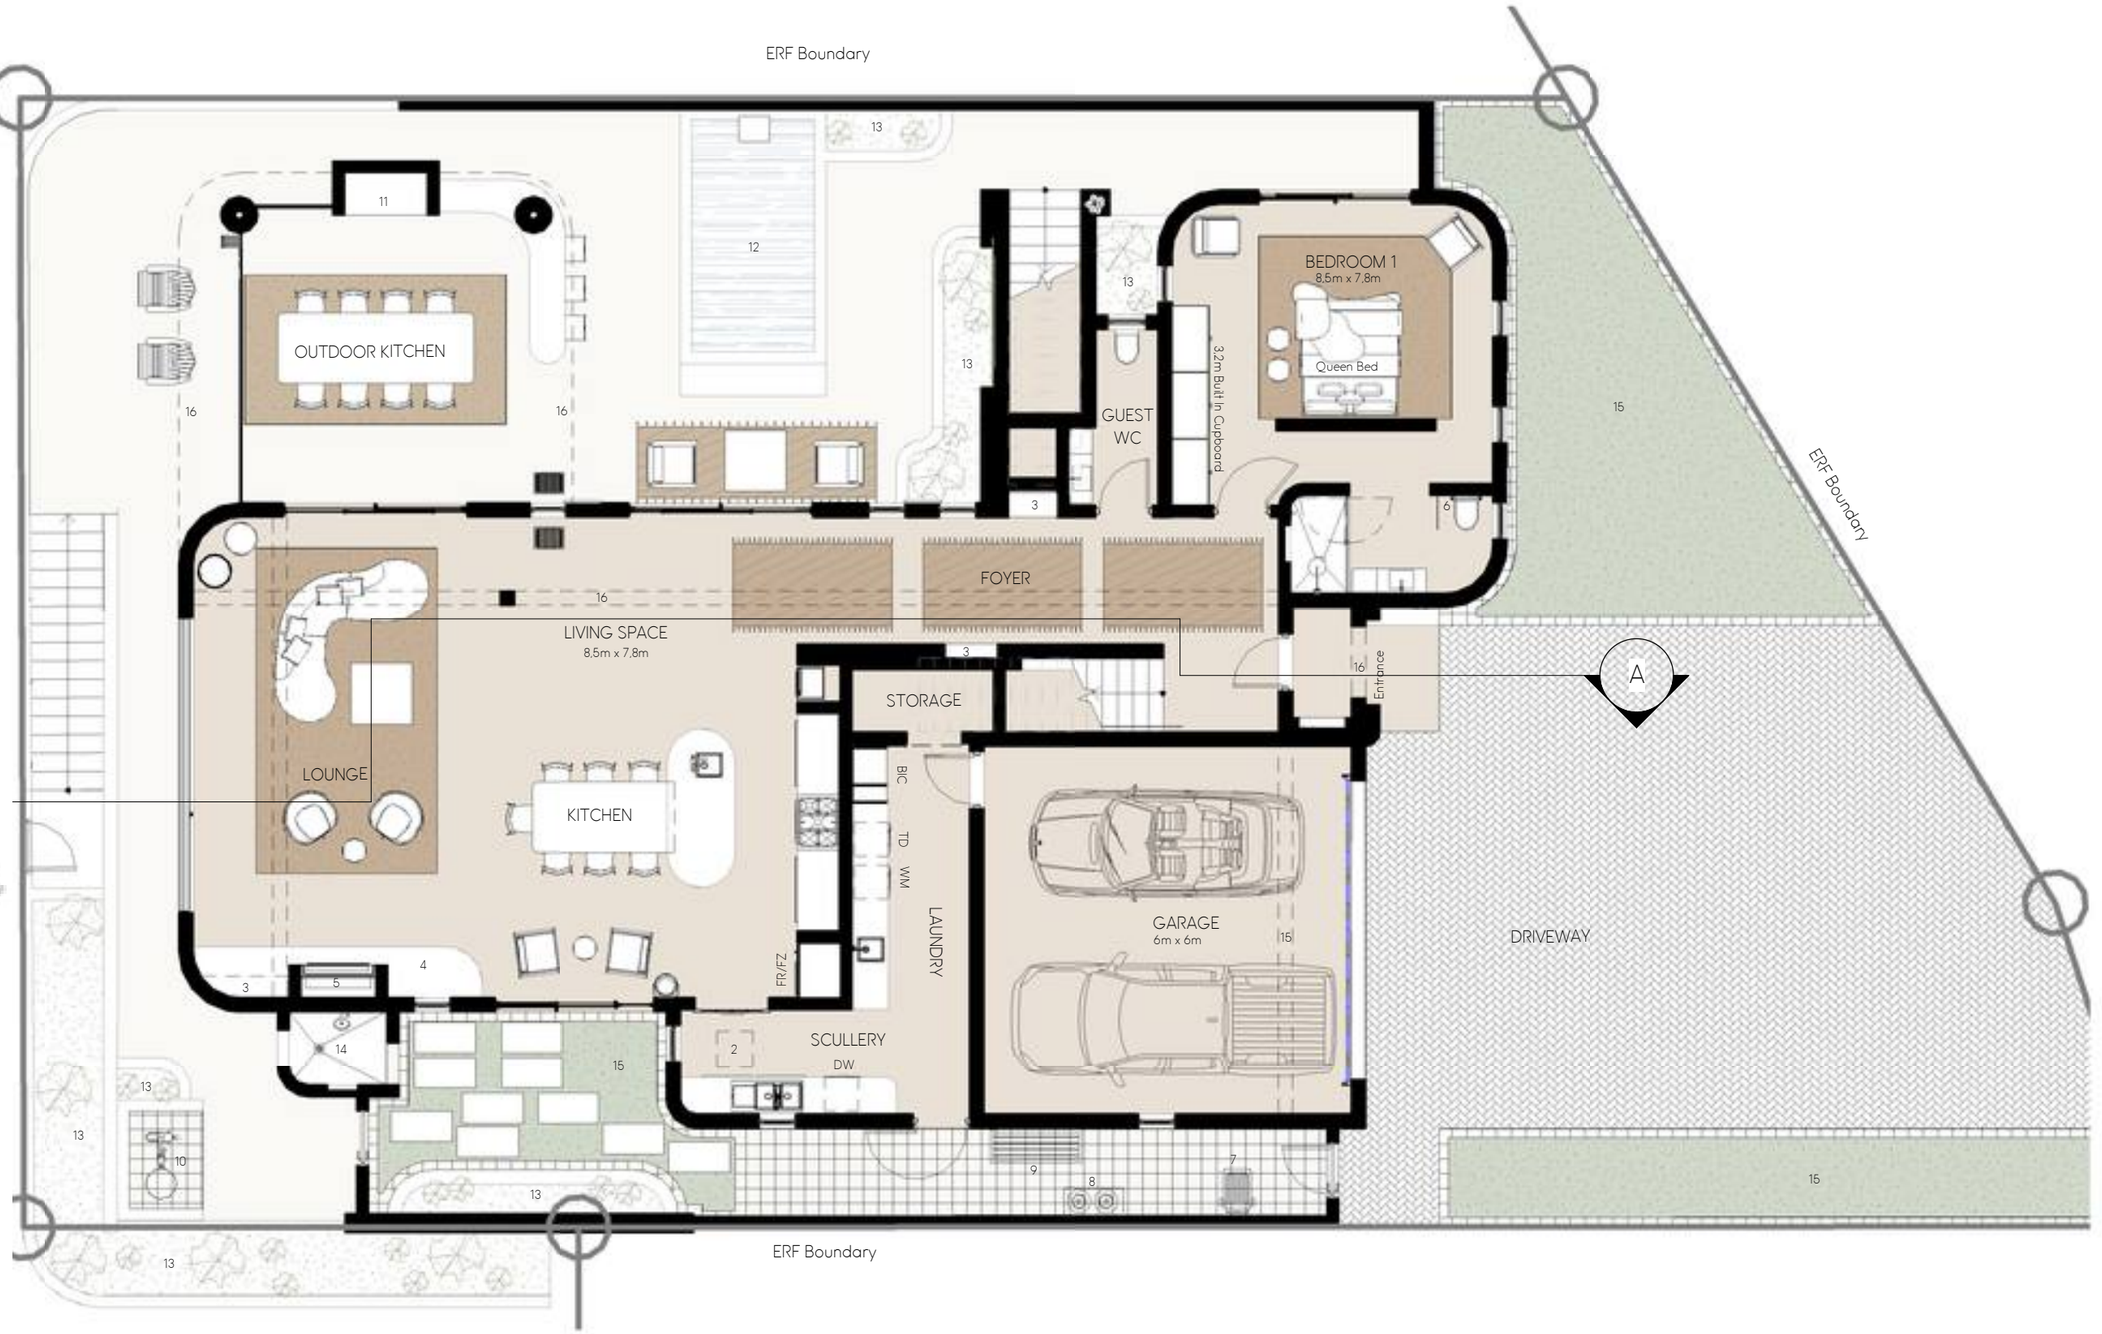

TYPE D2 | UNIT 14 — GROUND FLOOR — 1:100 | TOTAL AREA 217m²

0 1 2 5m

N

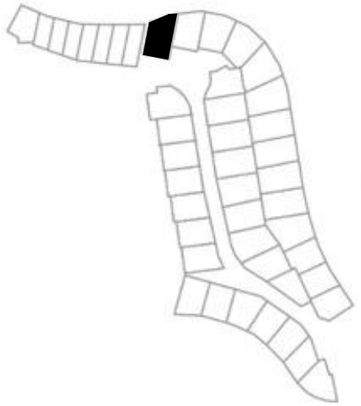

INTERNAL
1. Arch opening
2. Skylights (Optional)
2.1 Skylights (Compulsory)
3. Shelving
4. Ledge
5. Gas Fireplace
6. Heated towel rails

EXTERNAL
7. Bin
8. Gas
9. Washing line
10. Pool Pump
11. Braai
12. Pool (Optional)
13. Planters
14. External shower
15. Garden
16. Overhead structure

ERF Boundary

ERF Boundary

ERF Boundary

ENTERTAINMENT
4,9m x 4,2m

6

A

MAIN BEDROOM
4,9m x 6,9m

Queen Bed

2

2

2

3

STUDY

6

2

2.1

BEDROOM 1
4,1m x 4m

3,8m Built In Cupboard

3m Built In Cupboard

6


2

ERF Boundary


TYPE D2 | UNIT 14 — FIRST FLOOR — 1:100 | TOTAL AREA 141m²

0 1 2 5m

N

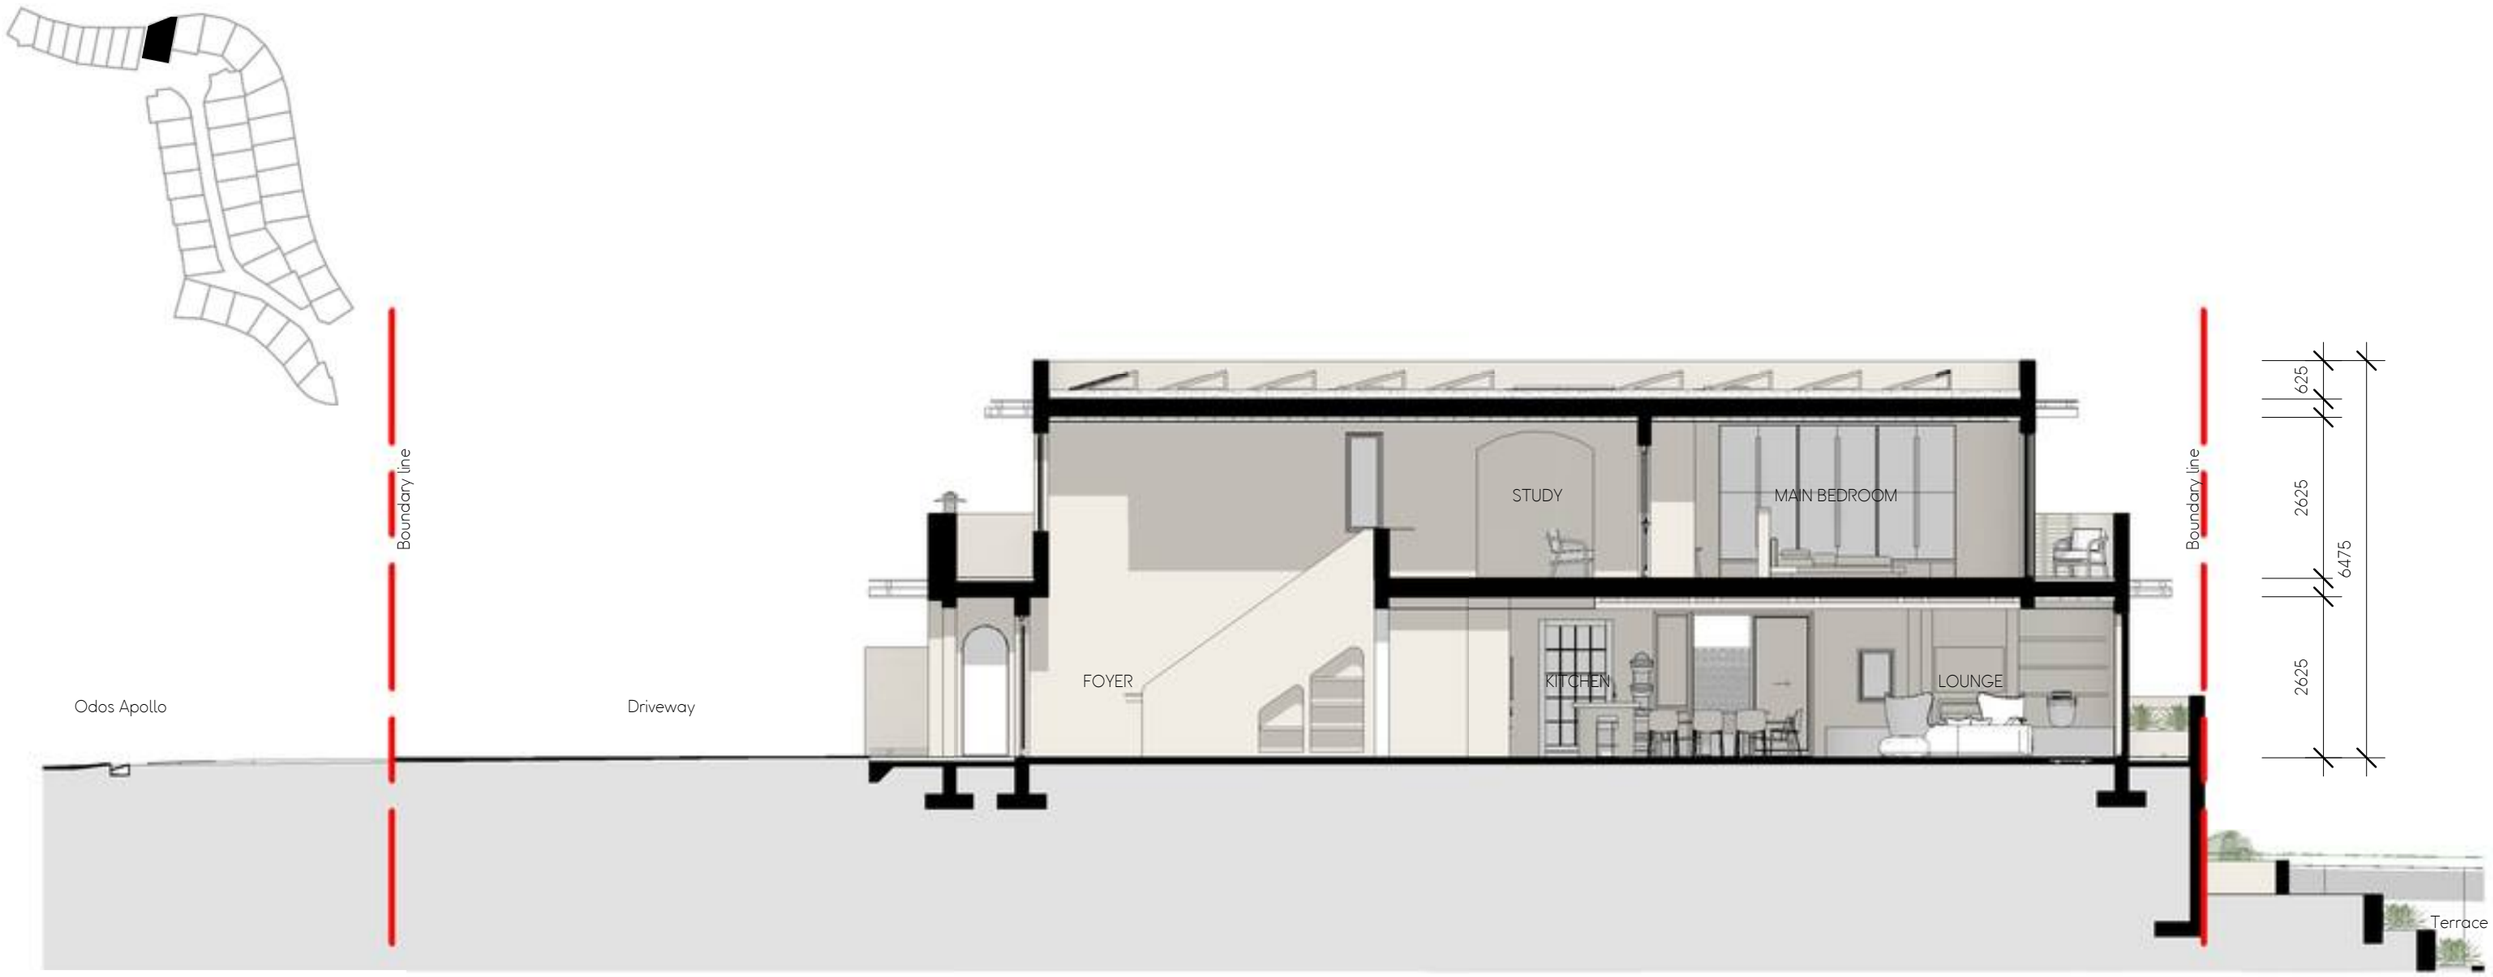

TYPE D2 | UNIT 14 — SECTION — 1 : 100

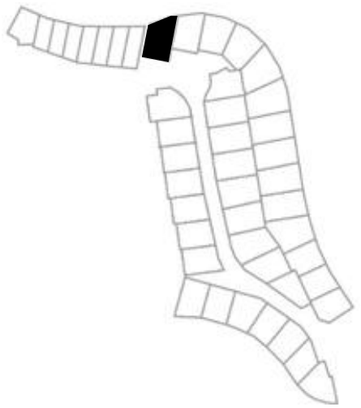




STREET ELEVATION



EAST ELEVATION

TYPE D2 | UNIT 14 — ELEVATIONS 1 — 1 : 100

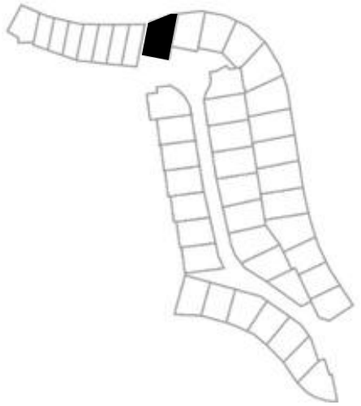



WEST FACING COURTYARD ELEVATION



REAR ELEVATION

TYPE D2 | UNIT 14 — ELEVATIONS 2 — 1 : 100