
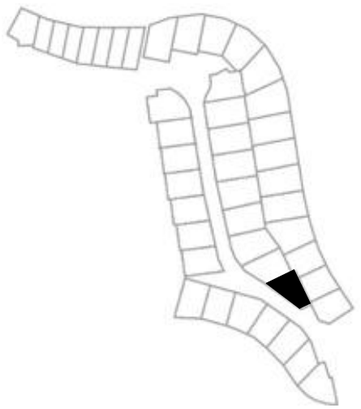



INTERNAL
1. Arch opening
2. Skylights (Optional)
2.1 Skylights (Compulsory)
3. Shelving
4. Ledge
5. Gas fireplace
6. Heated towel rails

EXTERNAL
7. Bin
8. Gas
9. Washing line
10. Pool Pump
11. Braai
12. Pool (Optional)
13. Planters
14. Garden
15 Overhead structure
16. Driveway cut-off drain
17. ACO drain
18. Electrical kiosk

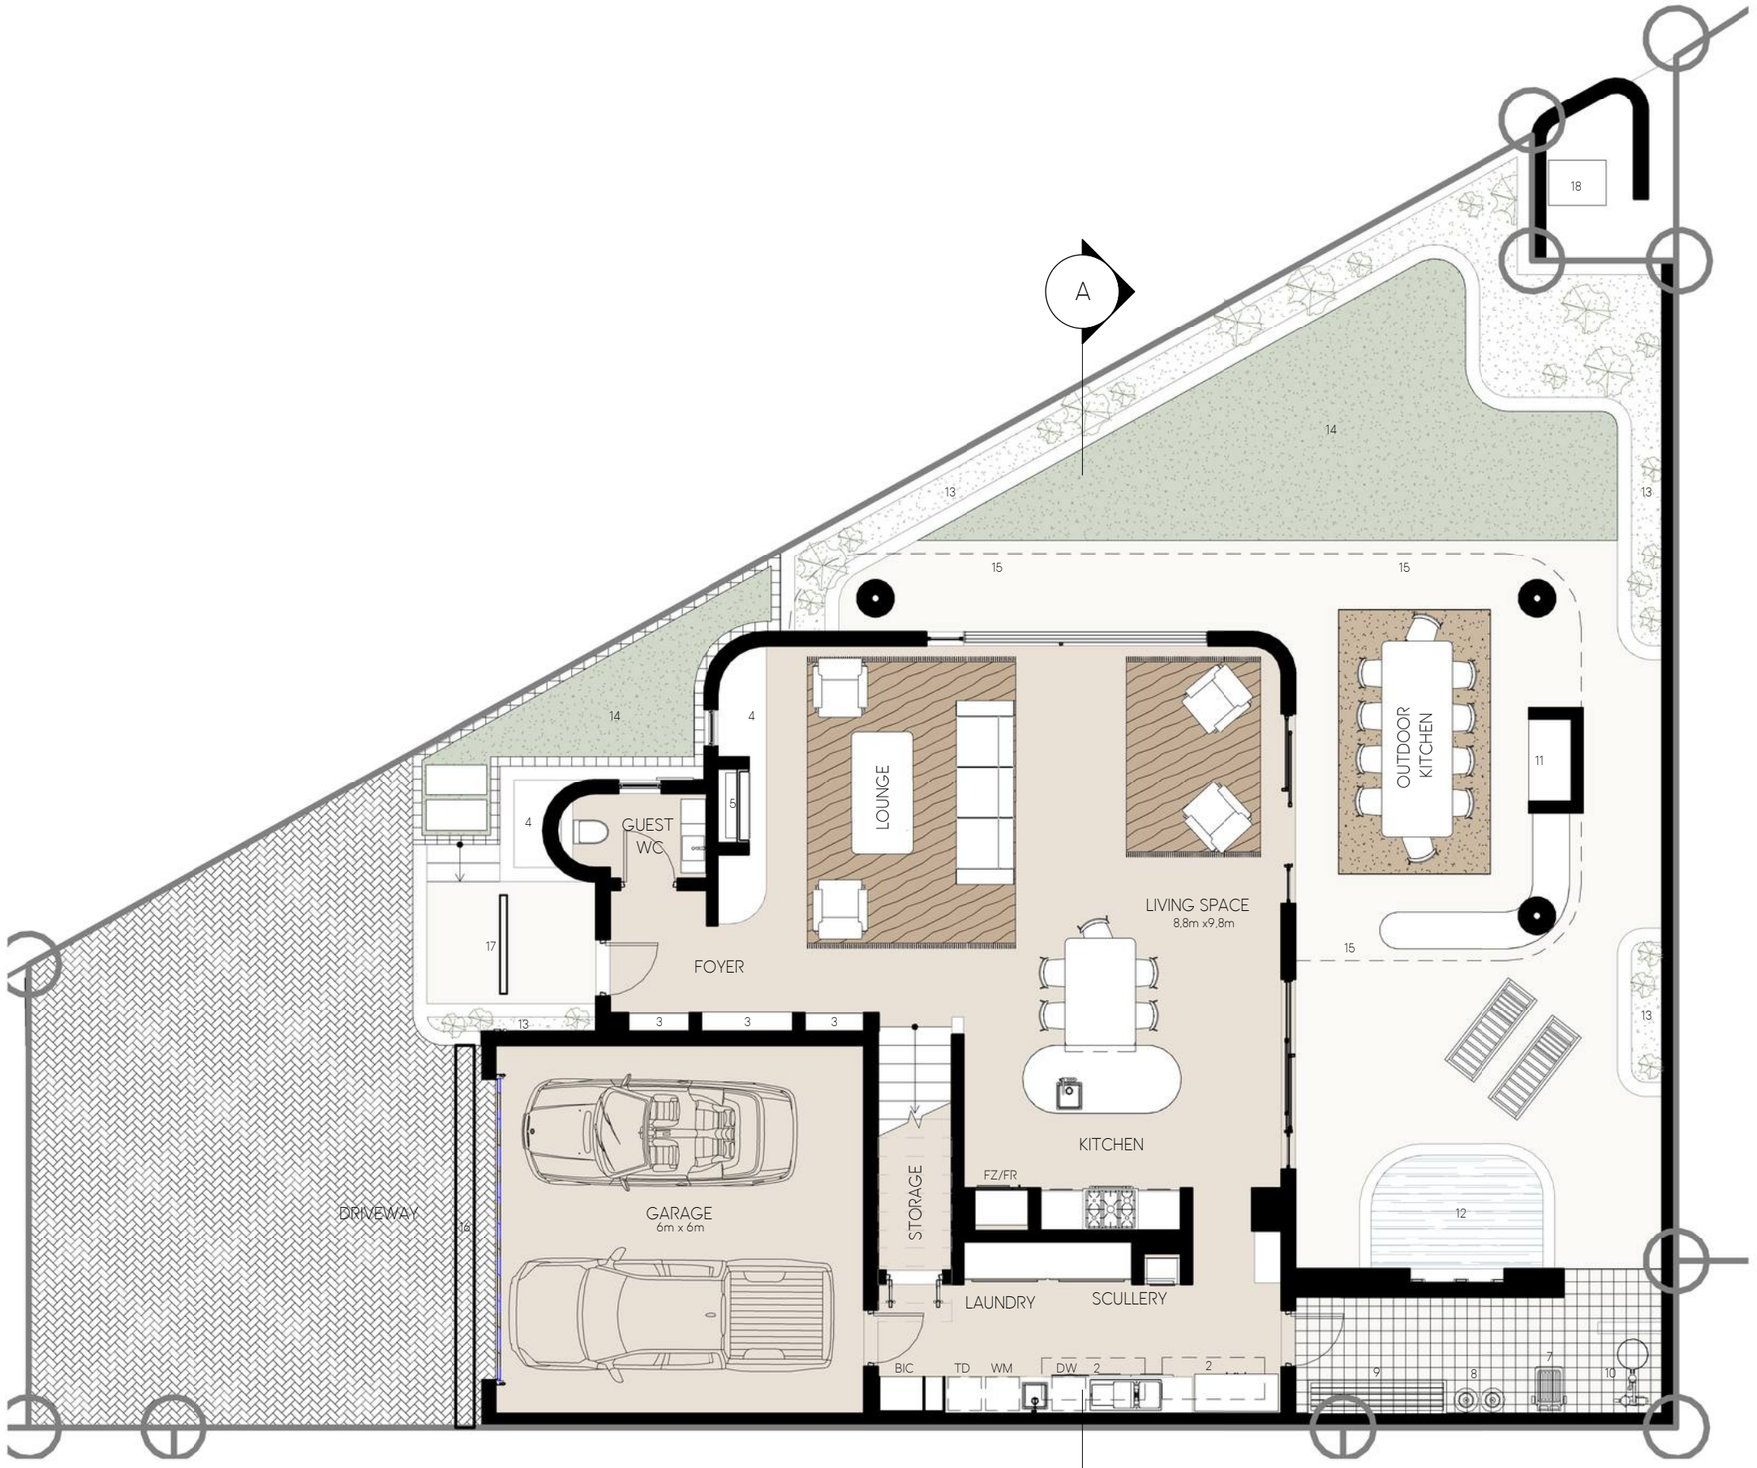


TYPE C1 | UNIT 18 — GROUND FLOOR — 1:100 | TOTAL AREA 157m²

0 1 2 5m

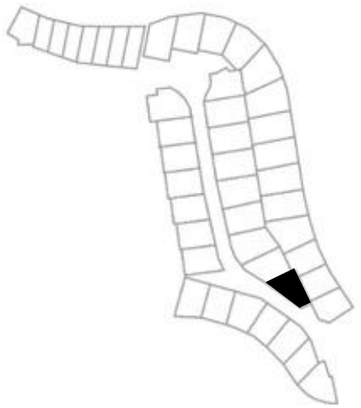

INTERNAL
1. Arch opening
2. Skylights (Optional)
2.1 Skylights (Compulsory)
3. Shelving
4. Ledge
5. Gas fireplace
6. Heated towel rails


EXTERNAL
7. Bin
8. Gas
9. Washing line
10. Pool Pump
11. Braai
12. Pool (Optional)
13. Planters
14. Garden
15 Overhead structure
16. Driveway cut-off drain
17. ACO drain
18. Electrical kiosk

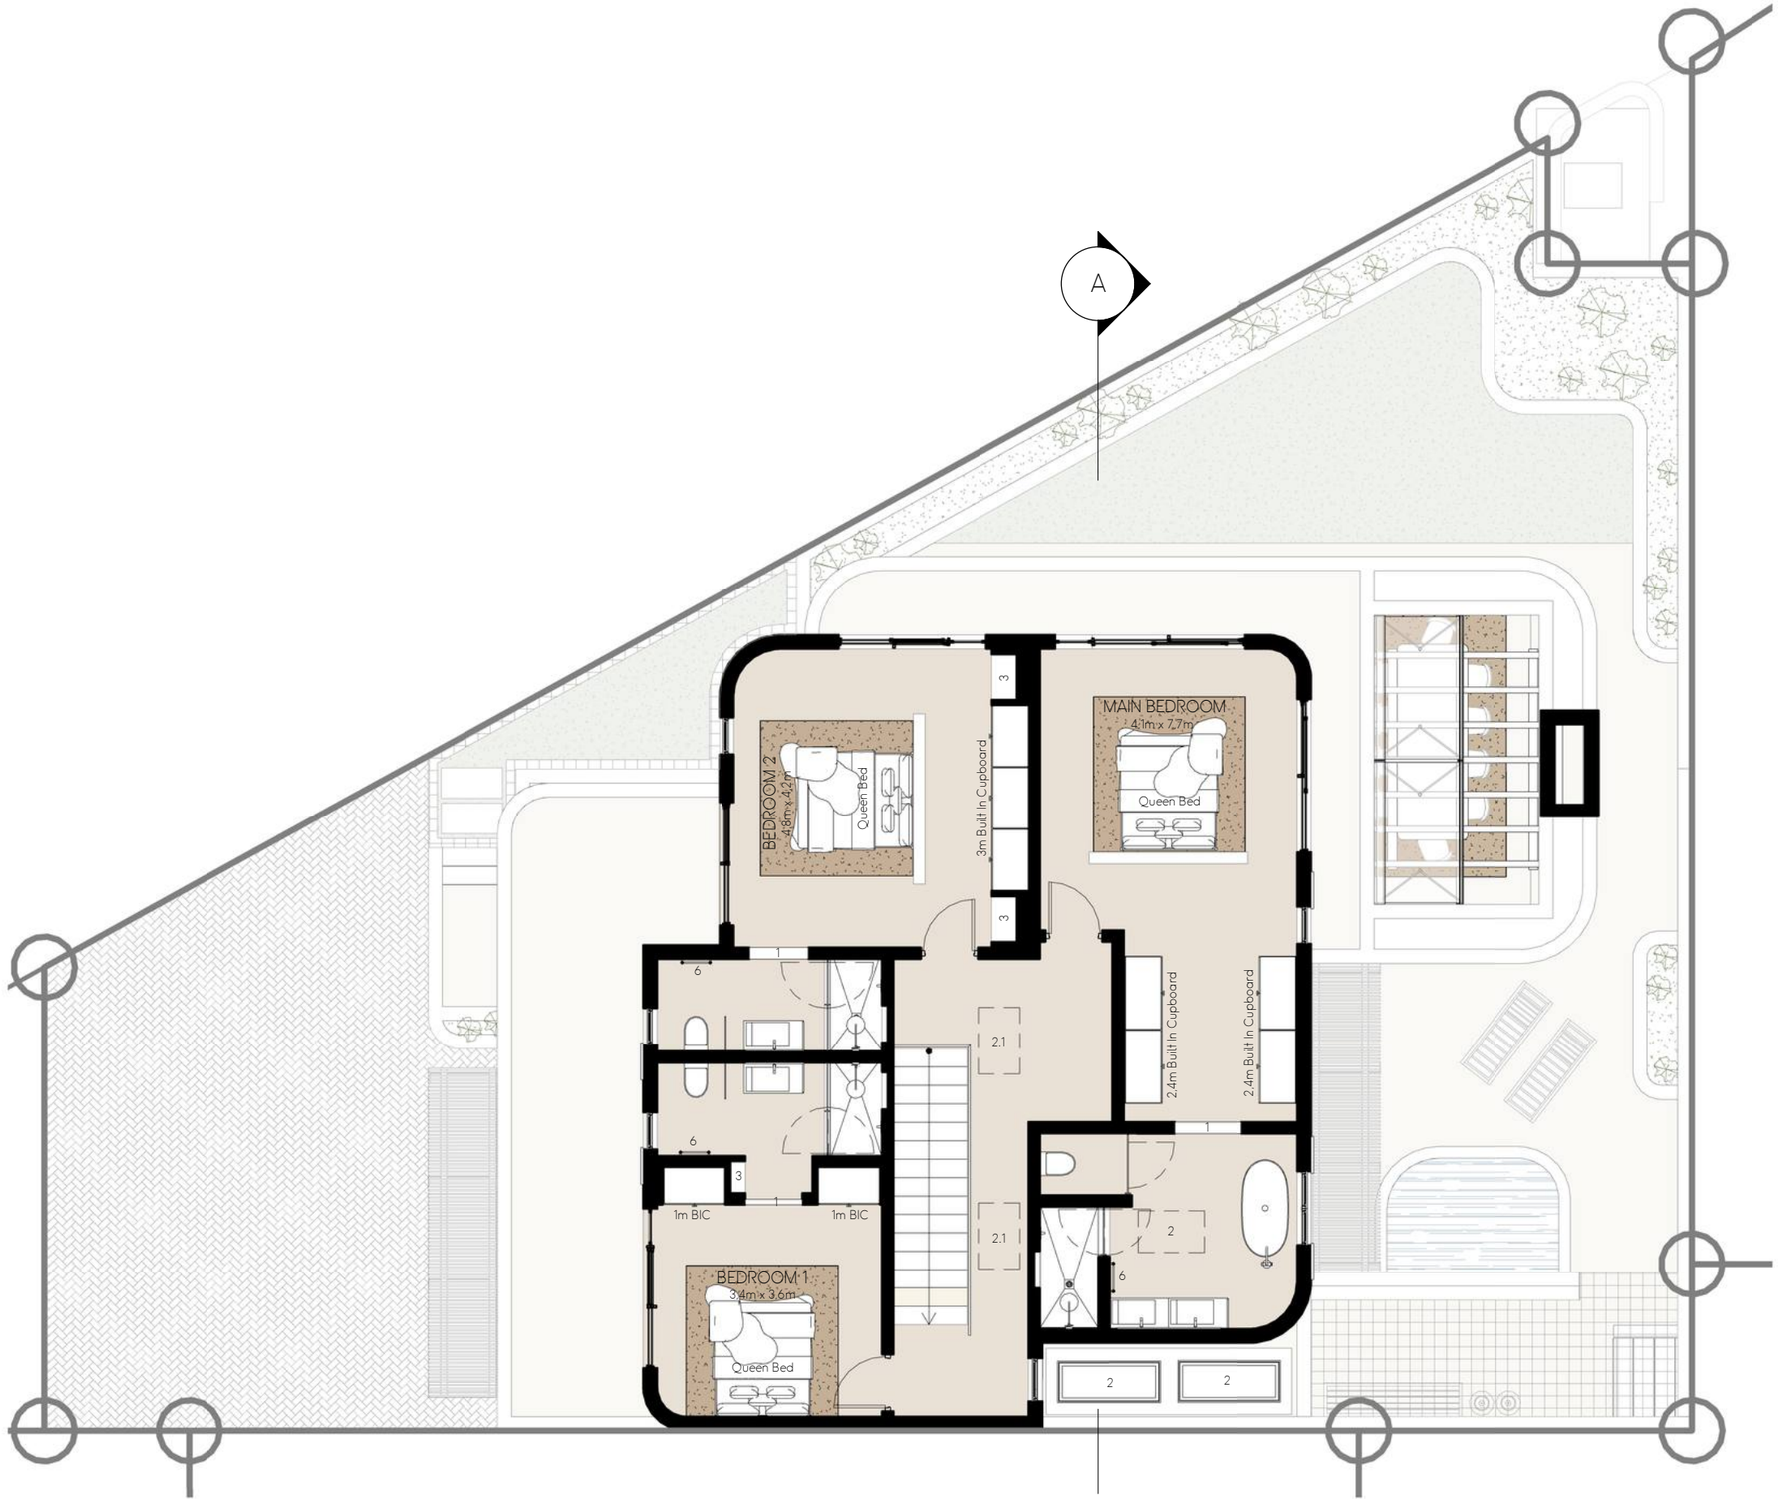


TYPE C1 | UNIT 18 — FIRST FLOOR — 1:100 | TOTAL AREA 128m²


0 1 2 5m

N

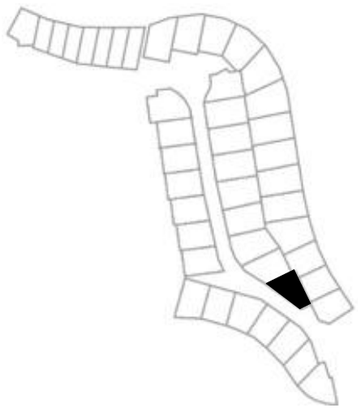

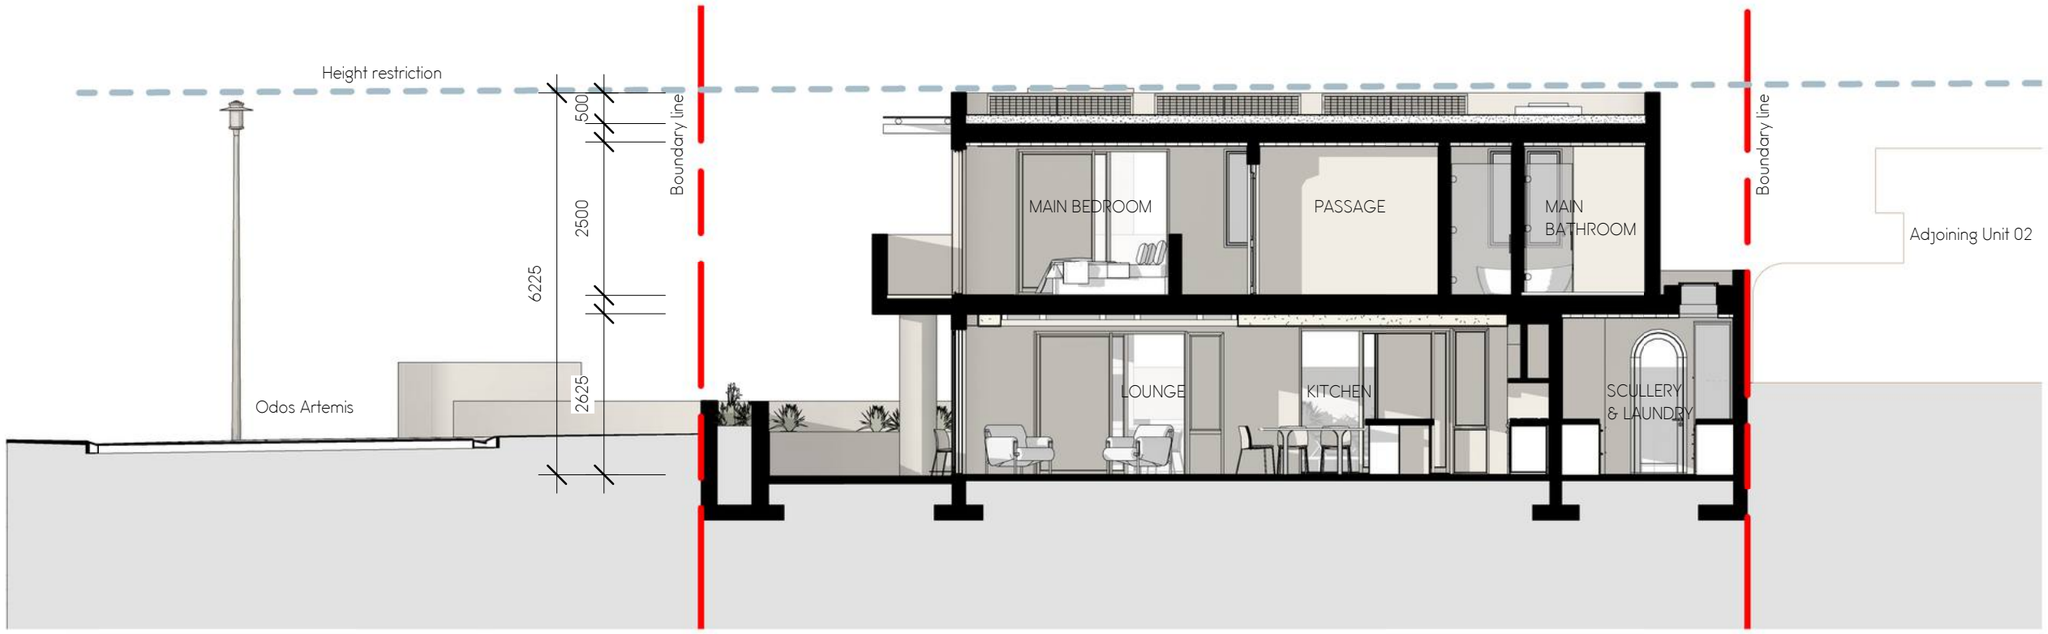

TYPE C1 | UNIT 18 — SECTIONS — 1 : 100

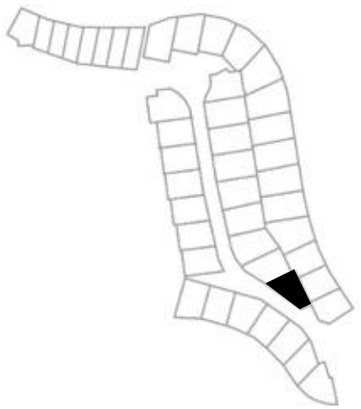





STREET ELEVATION




SOUTH ELEVATION

TYPE C1 | UNIT 18 — ELEVATIONS 1 — 1 : 100

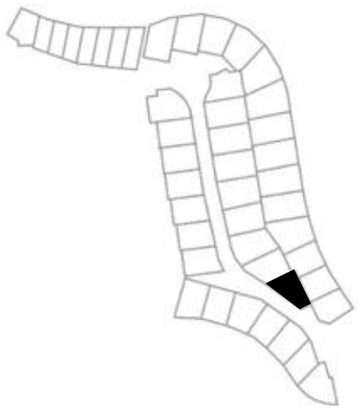

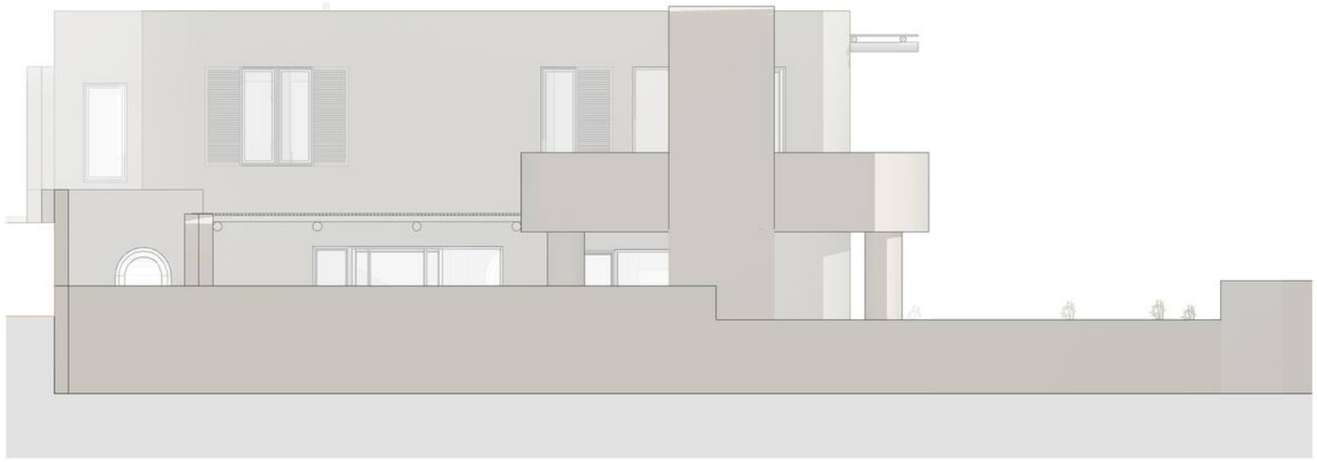

NORTH FACING COURTYARD ELEVATION

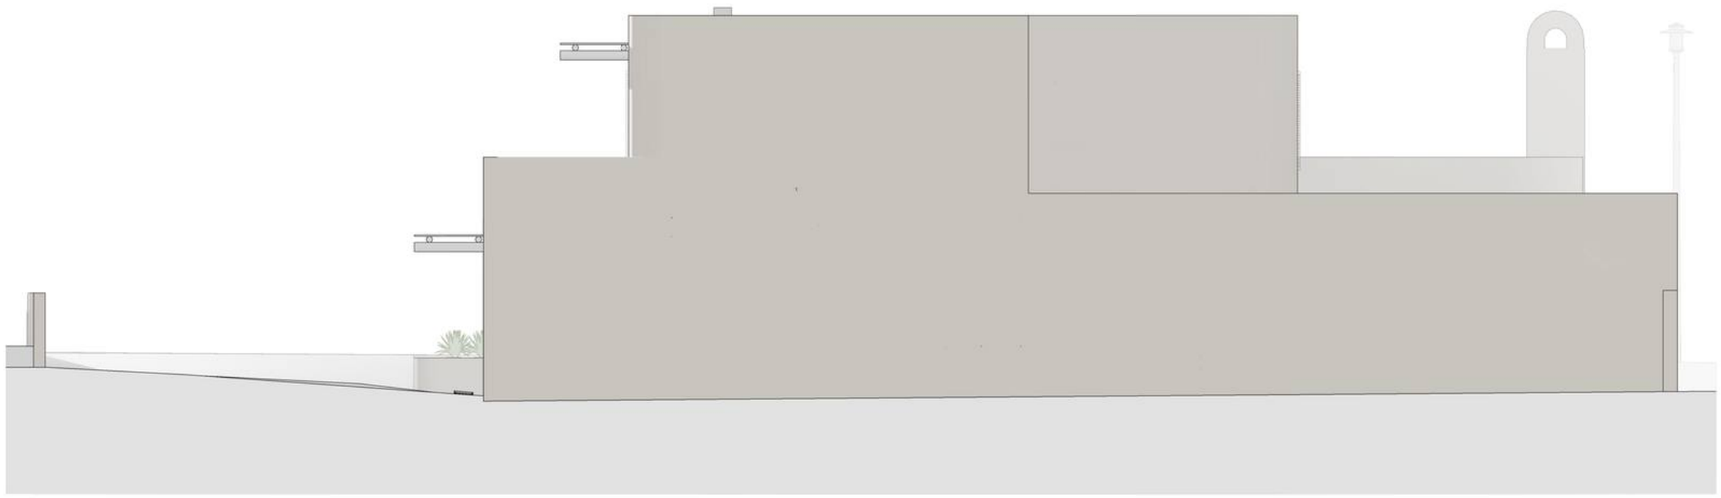

REAR ELEVATION

TYPE C1 | UNIT 18 — ELEVATIONS 2 — 1 : 100