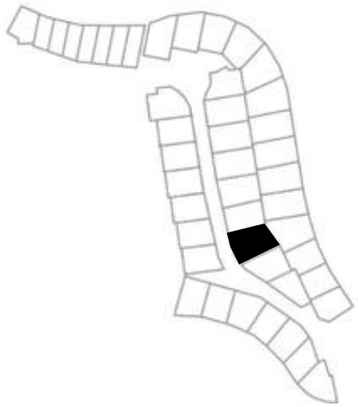


INTERNAL
1. Skylights (All optional)
2. Shelving
3. Ledge
4. Gas Fireplace
5. Heated towel rails

EXTERNAL
6. Bin
7. Gas
8. Washing line
9. Pool Pump
10. Braai
11. Pool (Optional)
12. Planters
13. Overhead structure
14. Garden
15. Driveway cut-off drain
16. Bench
17. Arch opening

A

ERF Boundary

BEDROOM 1
4.7m x 4.7m
Queen Bed
3.5m Built In Cupboard

OUTDOOR KITCHEN

Droped balkhead

LOUNGE

KITCHEN

GARAGE
6m x 6m

DRIVEWAY

FOYER

FR/FZ

GUEST WC

BIC WM TD
LAUNDRY

SCULLERY
DW


ERF Boundary

ERF Boundary

TYPE C3 | UNIT 24 — GROUND FLOOR — 1:100 | TOTAL AREA 207m²

0 1 2 5m

N

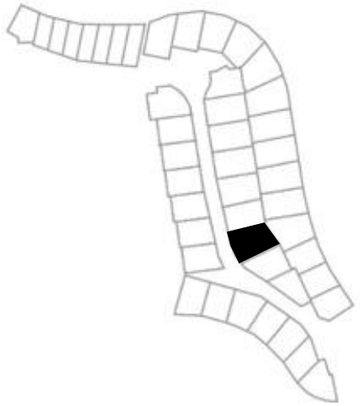

INTERNAL
1. Skylights (All optional)
2. Shelving
3. Ledge
4. Gas Fireplace
5. Heated towel rails

EXTERNAL
6. Bin
7. Gas
8. Washing line
9. Pool Pump
10. Braai
11. Pool (Optional)
12. Planters
13. Overhead structure
14. Garden
15. Driveway cut-off drain
16. Bench
17. Arch opening

A

ERF Boundary

ERF Boundary

ERF Boundary


ERF Boundary

MAIN BEDROOM 6.4m x 3.5m
Queen Bed
2,3m Built In Cupboard
BEDROOM 2 3.8m x 3.3m
Queen Bed
BEDROOM 3 3.8m x 3.8m
Queen Bed
2,3m Built In Cupboard
2,3m Built In Cupboard

TYPE C3 | UNIT 24 — FIRST FLOOR — 1:100 | TOTAL AREA 113m²


0 1 2 5m


N

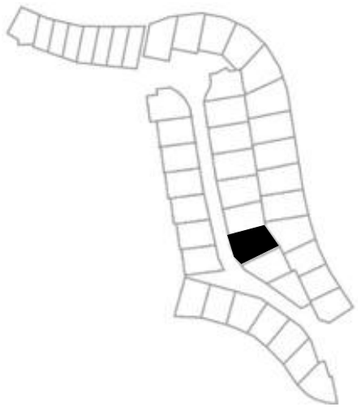



TYPE C3 | UNIT 24 — SECTIONS — 1 : 100

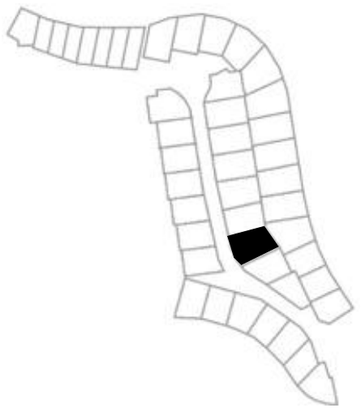

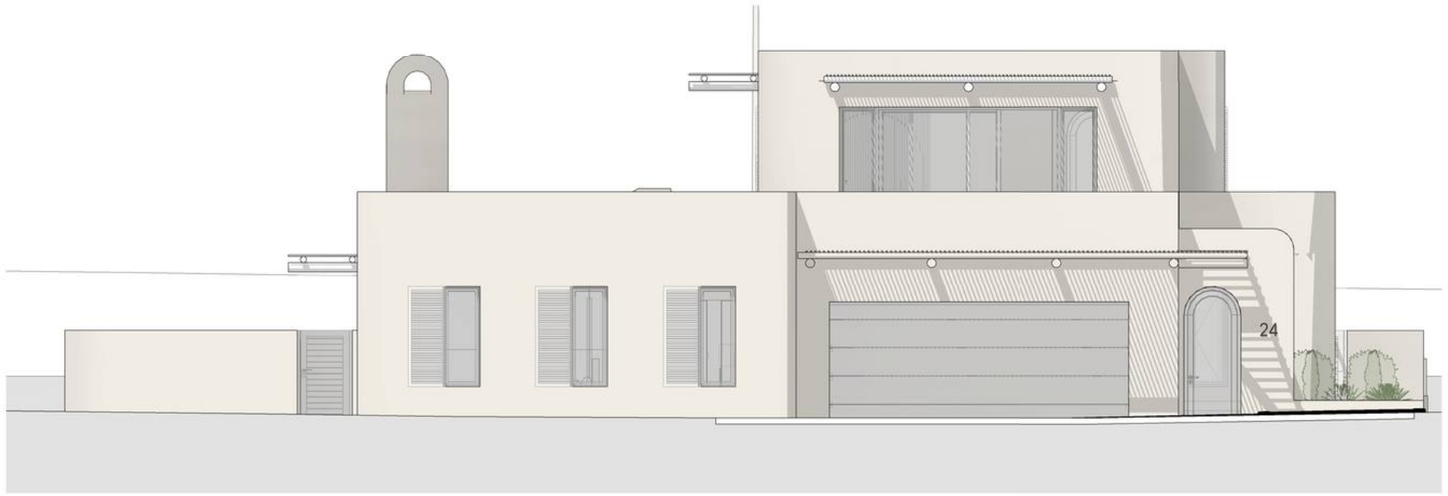


STREET ELEVATION




REAR ELEVATION

TYPE C3 | UNIT 24 — ELEVATIONS 1 — 1 : 100

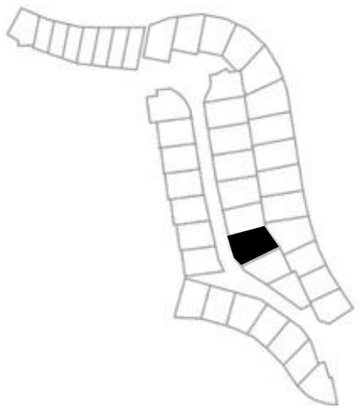



NORTH FACING COURTYARD ELEVATION

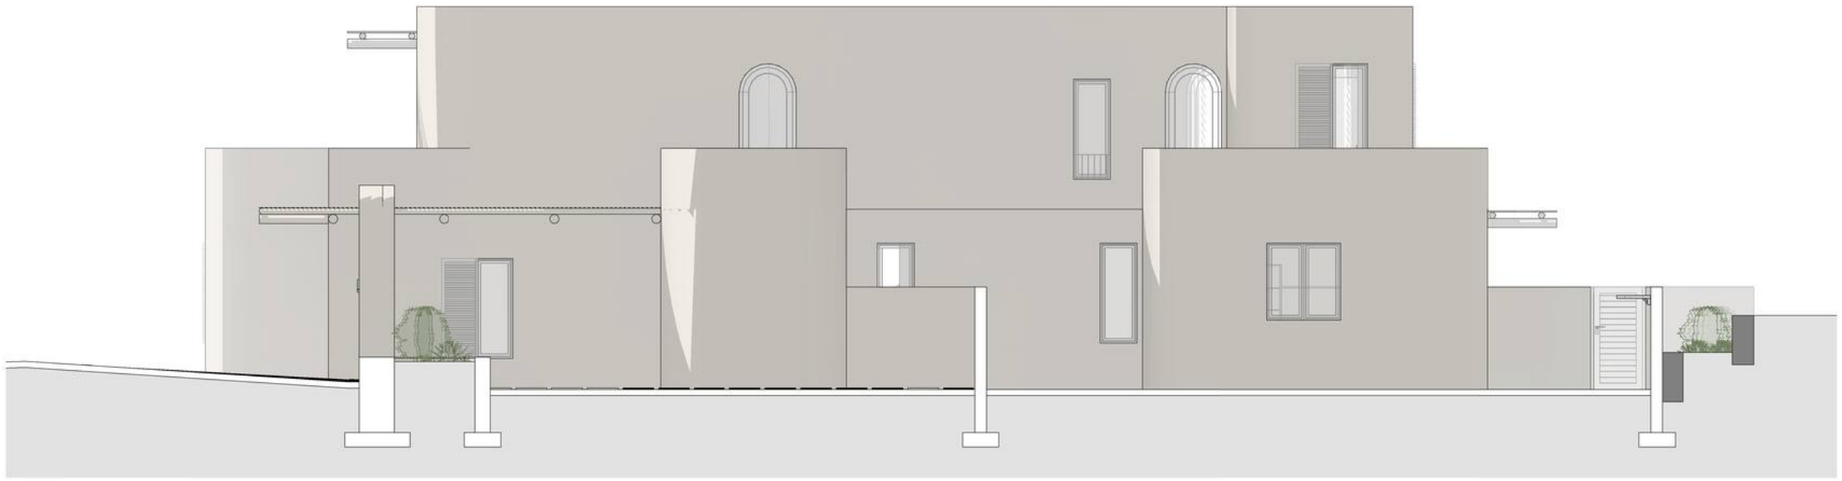

SOUTH ELEVATION

TYPE C3 | UNIT 24 — ELEVATIONS 2 — 1 : 100